

Southwest Fuel & Convenience Expo

May 24 - 26, 2027

Exhibit Halls B - E

Fort Worth Convention Center



Show Information

Show Name	Southwest Fuel
Show Dates	May 24 - 26, 2027
Job #	Job #
Move-In	Move-In
Meeting Dates	Meeting Dates
Move-Out	Move-Out
AE	AE

Inventory as of 08/05/2026

Dimension	Size	Qty	SqFt
10'x10'	100	208	20,800
20'x20'	400	16	6,400
20'x30'	600	3	1,800
40'x40'	1,600	1	1,600
Totals:	228		30,600


Icon	Floor Plan Legend
FHC	Fire Hose Cabinet
	Fire Extinguisher

Venue Info	
Venue Name	Fort Worth Convention Center
Hall	Exhibit Halls B - E
Square Ft.	360' X 277' = 99,720 SQFT
Ceiling Ht.	25'
Occ. Load	99,720/15 = 6,648
Req. Exiting	6,648/50 = 132
Address	1201 Houston ST, Fort Worth TX 76102

Drawing Information

File Path	C:\Users\jason\AEX Services\AEX EVERYONE - Shows\SWFCE - Southwest Fuel & Convenience Expo\2027\Floorplans\Draw
File Name	Southwest Fuel & Convenience Expo.dwg
Drawn By	Jason Blazer
Last Saved	8/6/2026 12:10 PM
Saved By	Jason
Tab	Exhibit Halls B - E
Paper Size	ANSI full bleed A (11.00 x 8.50 inches)
Scale	? = 1'-0"

3089 ENGLISH CREEK AVENUE
EGG HARBOR TWP, NJ 08234
PHONE : (609) 272-1600
FAX : (609) 272-1680

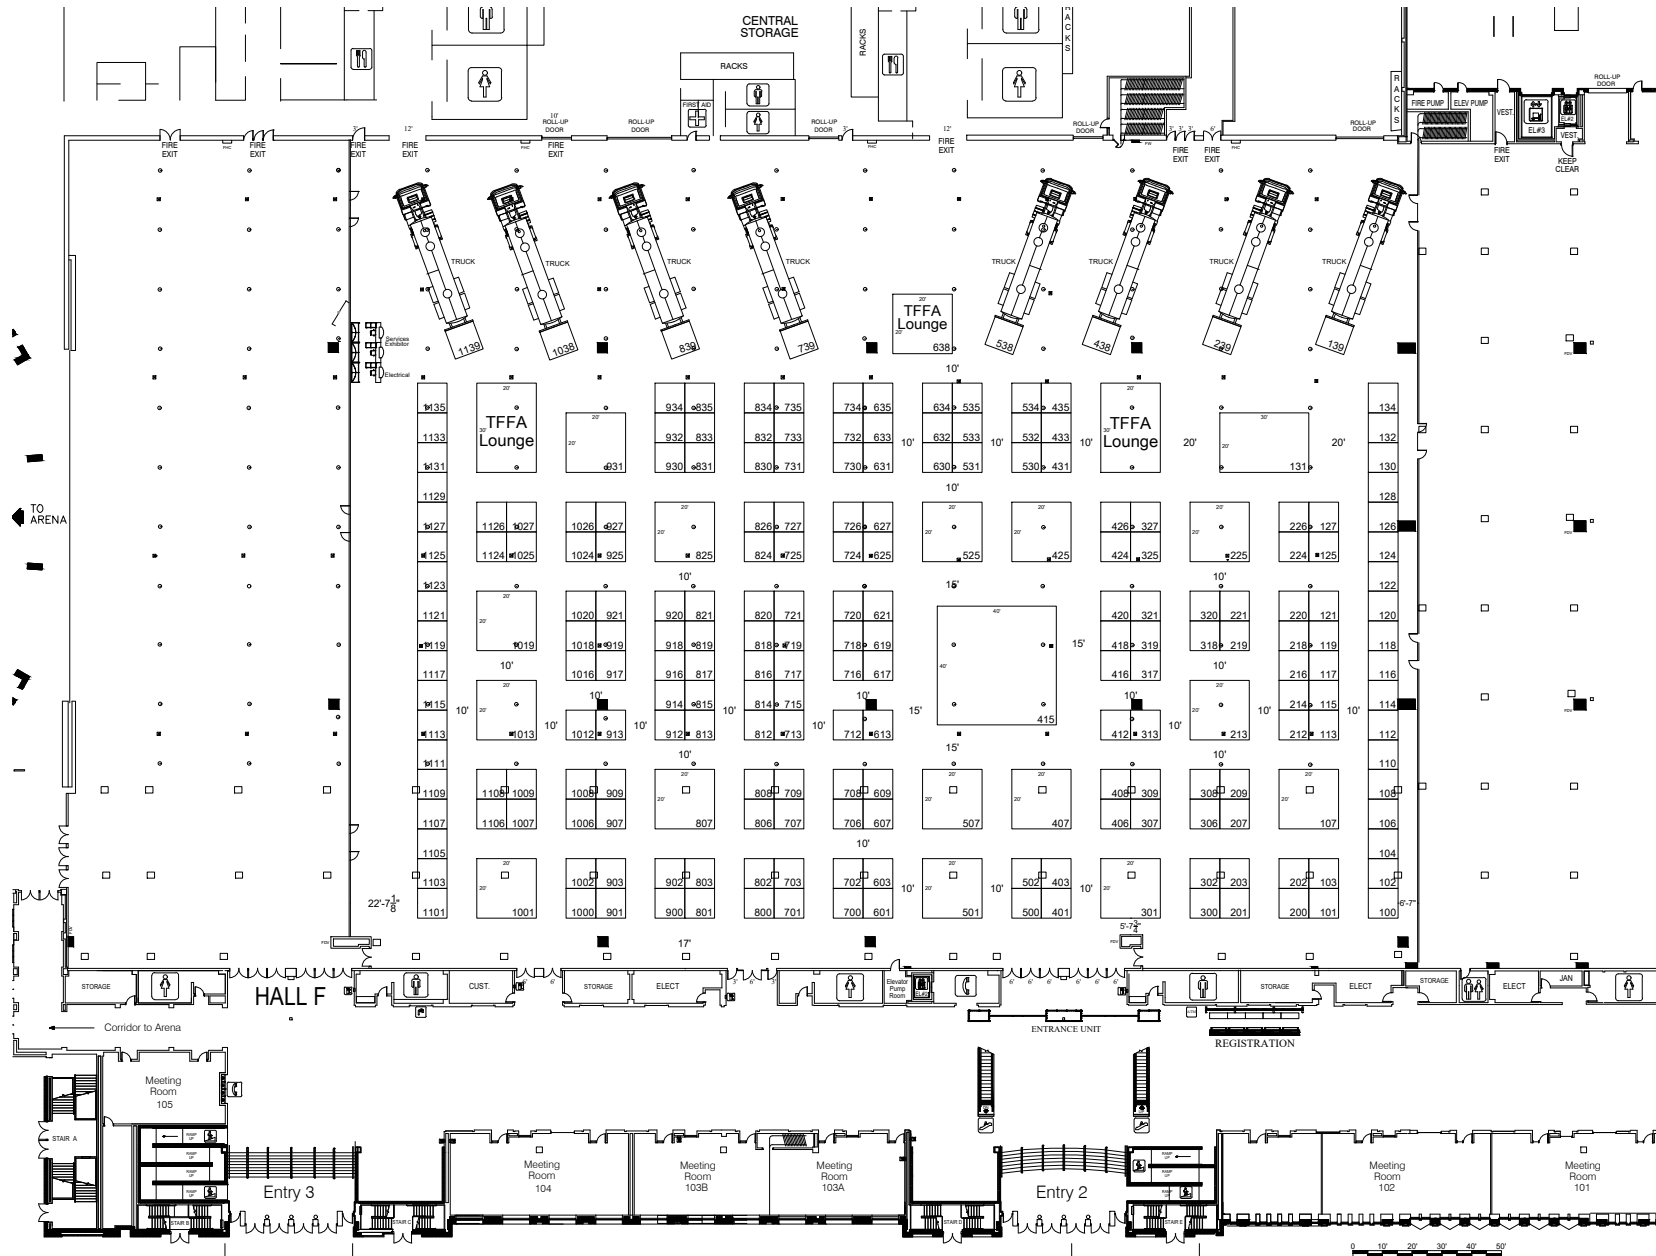

AEX has made every effort to ensure the accuracy of all information contained on this floor plan. However, no warranties, either expressed or implied, are made with respect to this floor plan. If the location of building columns, utilities or other architectural components of the facility is a sole responsibility of the exhibitor/show management to physically inspect the facility to verify all dimensions and locations.